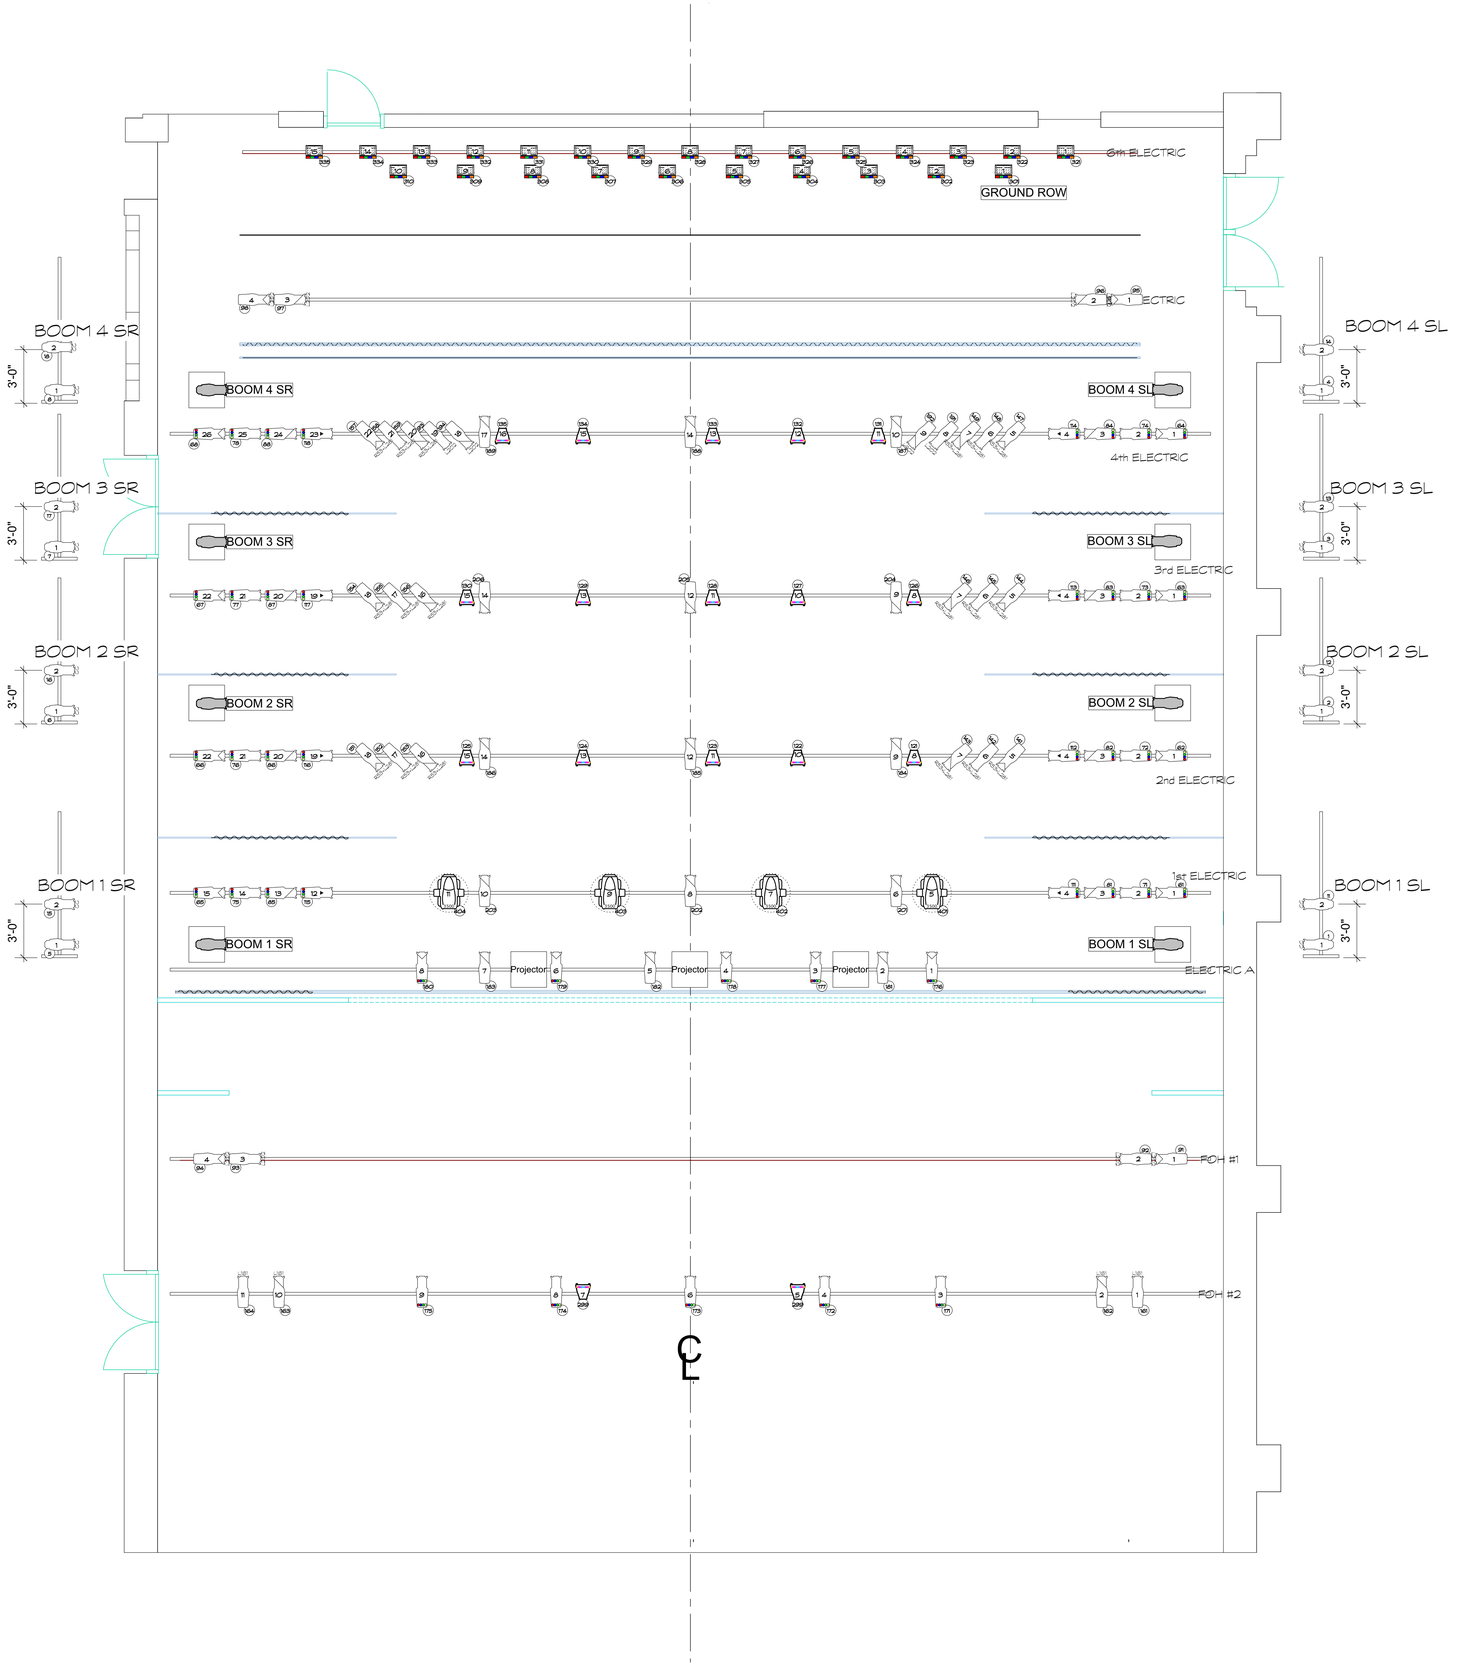

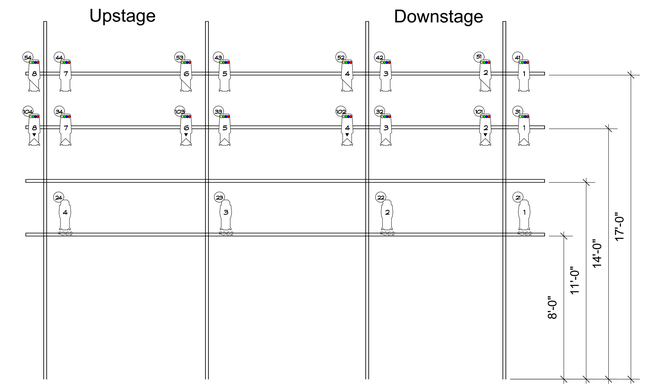

SL WALL PIPES

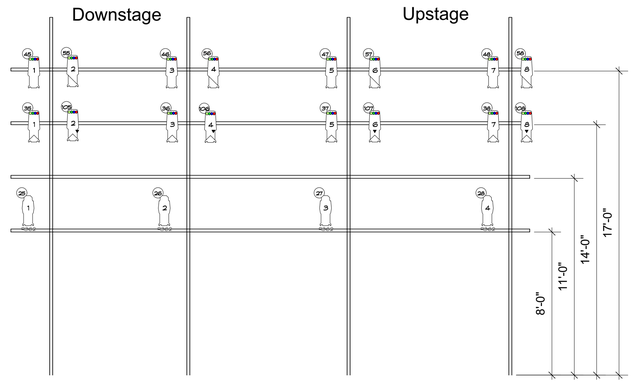

SR WALL PIPES

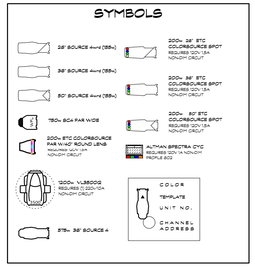

SPACE/PLACE REP
2020

Light Plot

Drawn by

Joshua Nathanson

for the

University of Iowa
Iowa City, Iowa

10-8-15

Scale: 1'0" = 1/4"