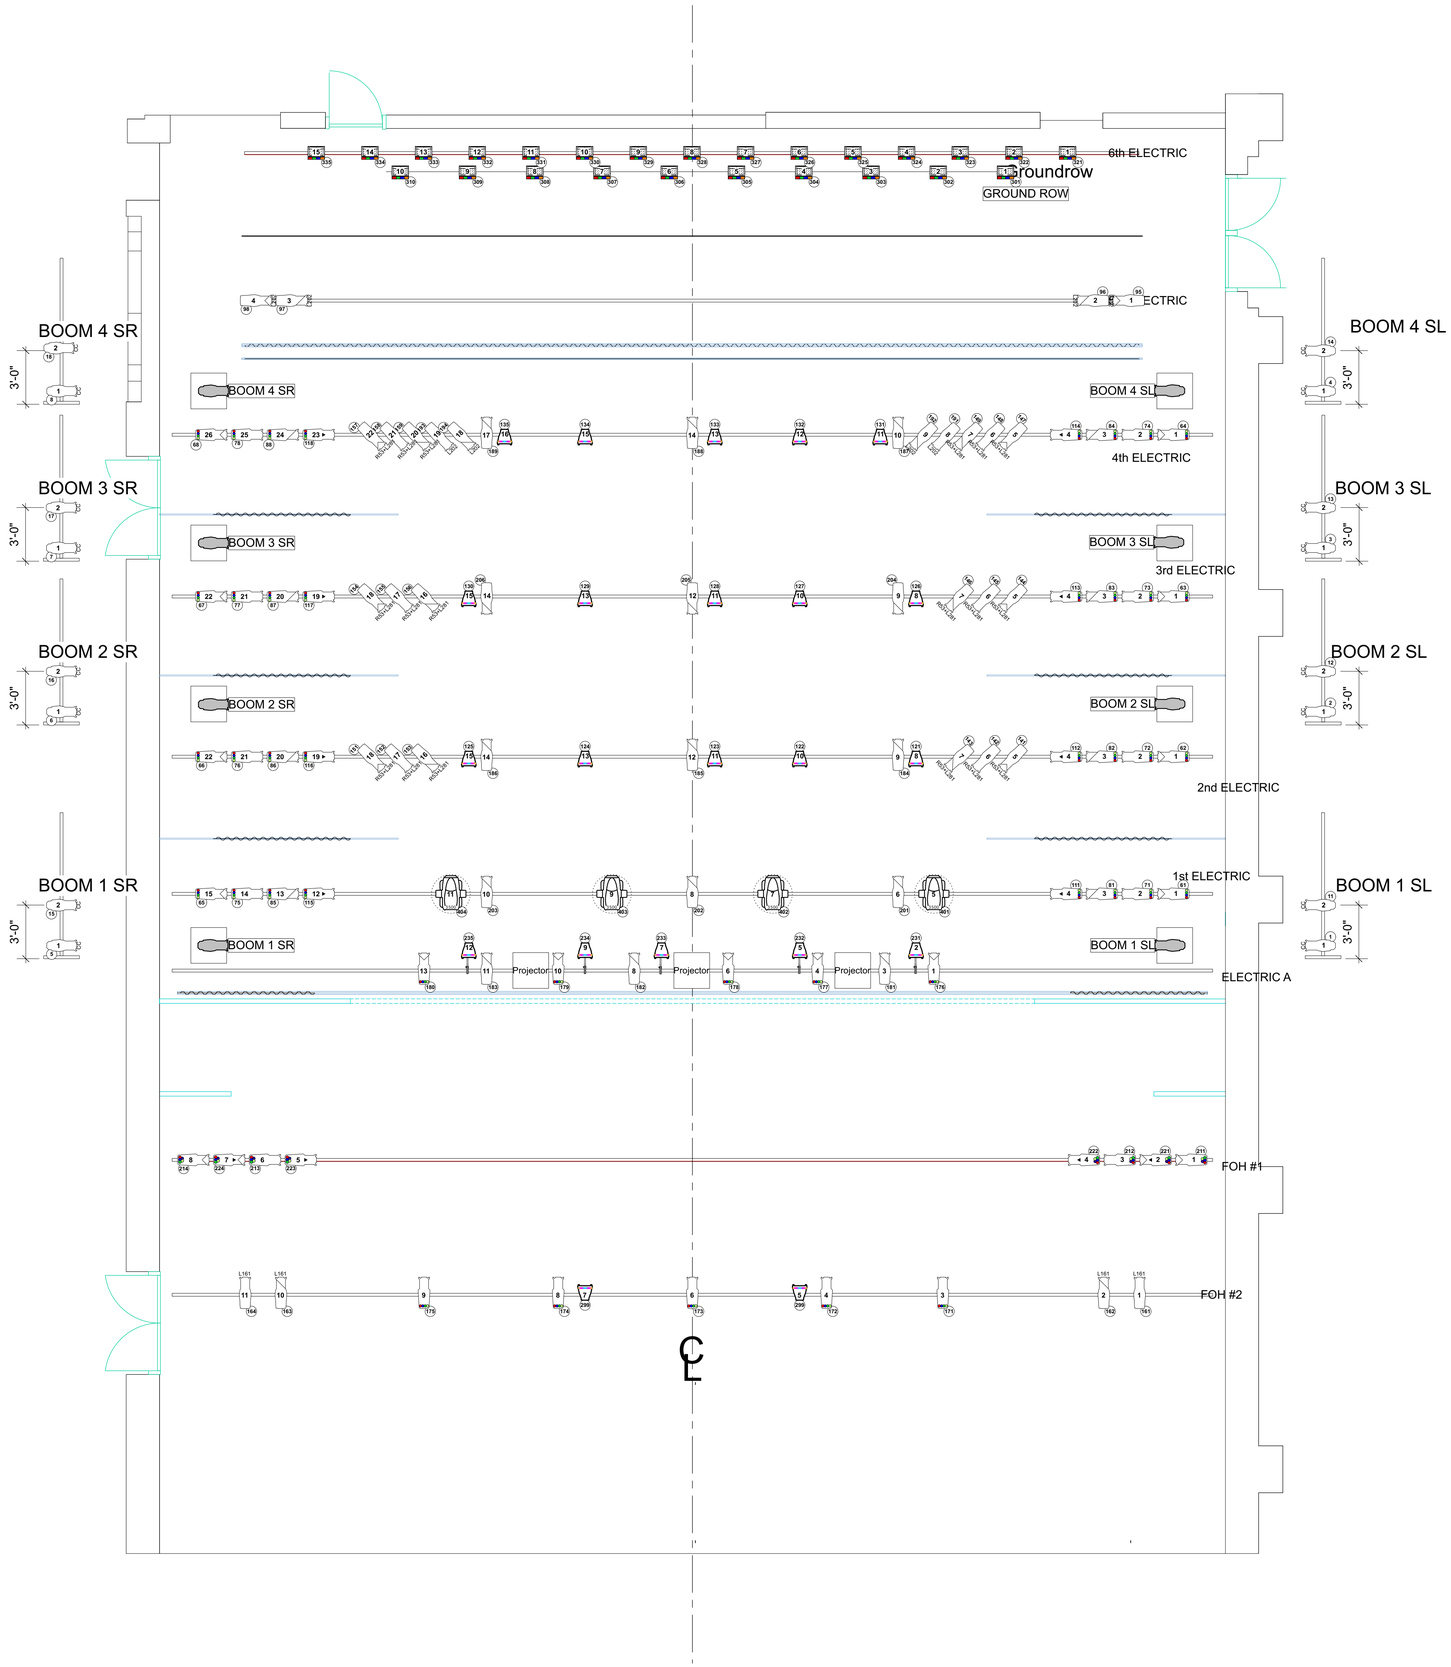

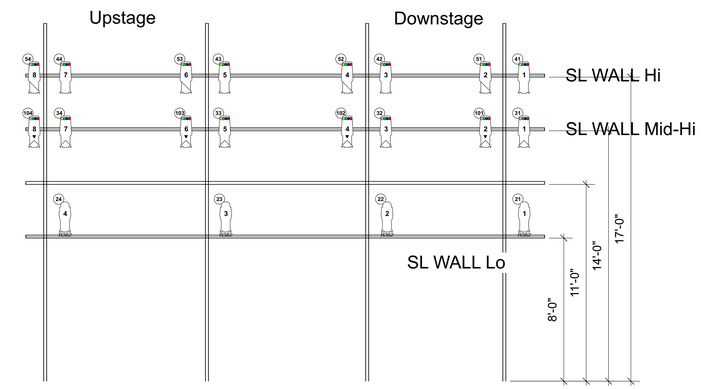

SL WALL PIPES

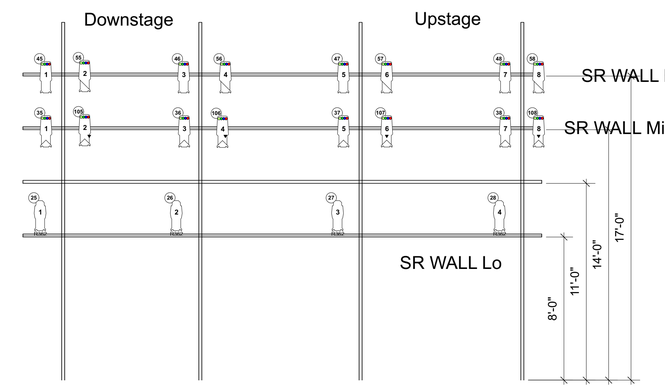

SR WALL PIPES

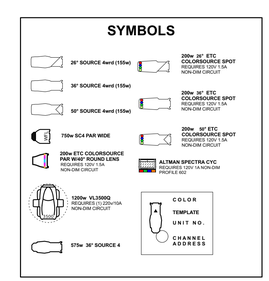

SPACE/PLACE REP
2024

Light Plot
Drawn by
Joshua Nathanson
for the
University of Iowa
Iowa City, Iowa

Aug-8-2024

Scale: 1'0" = 1/4"